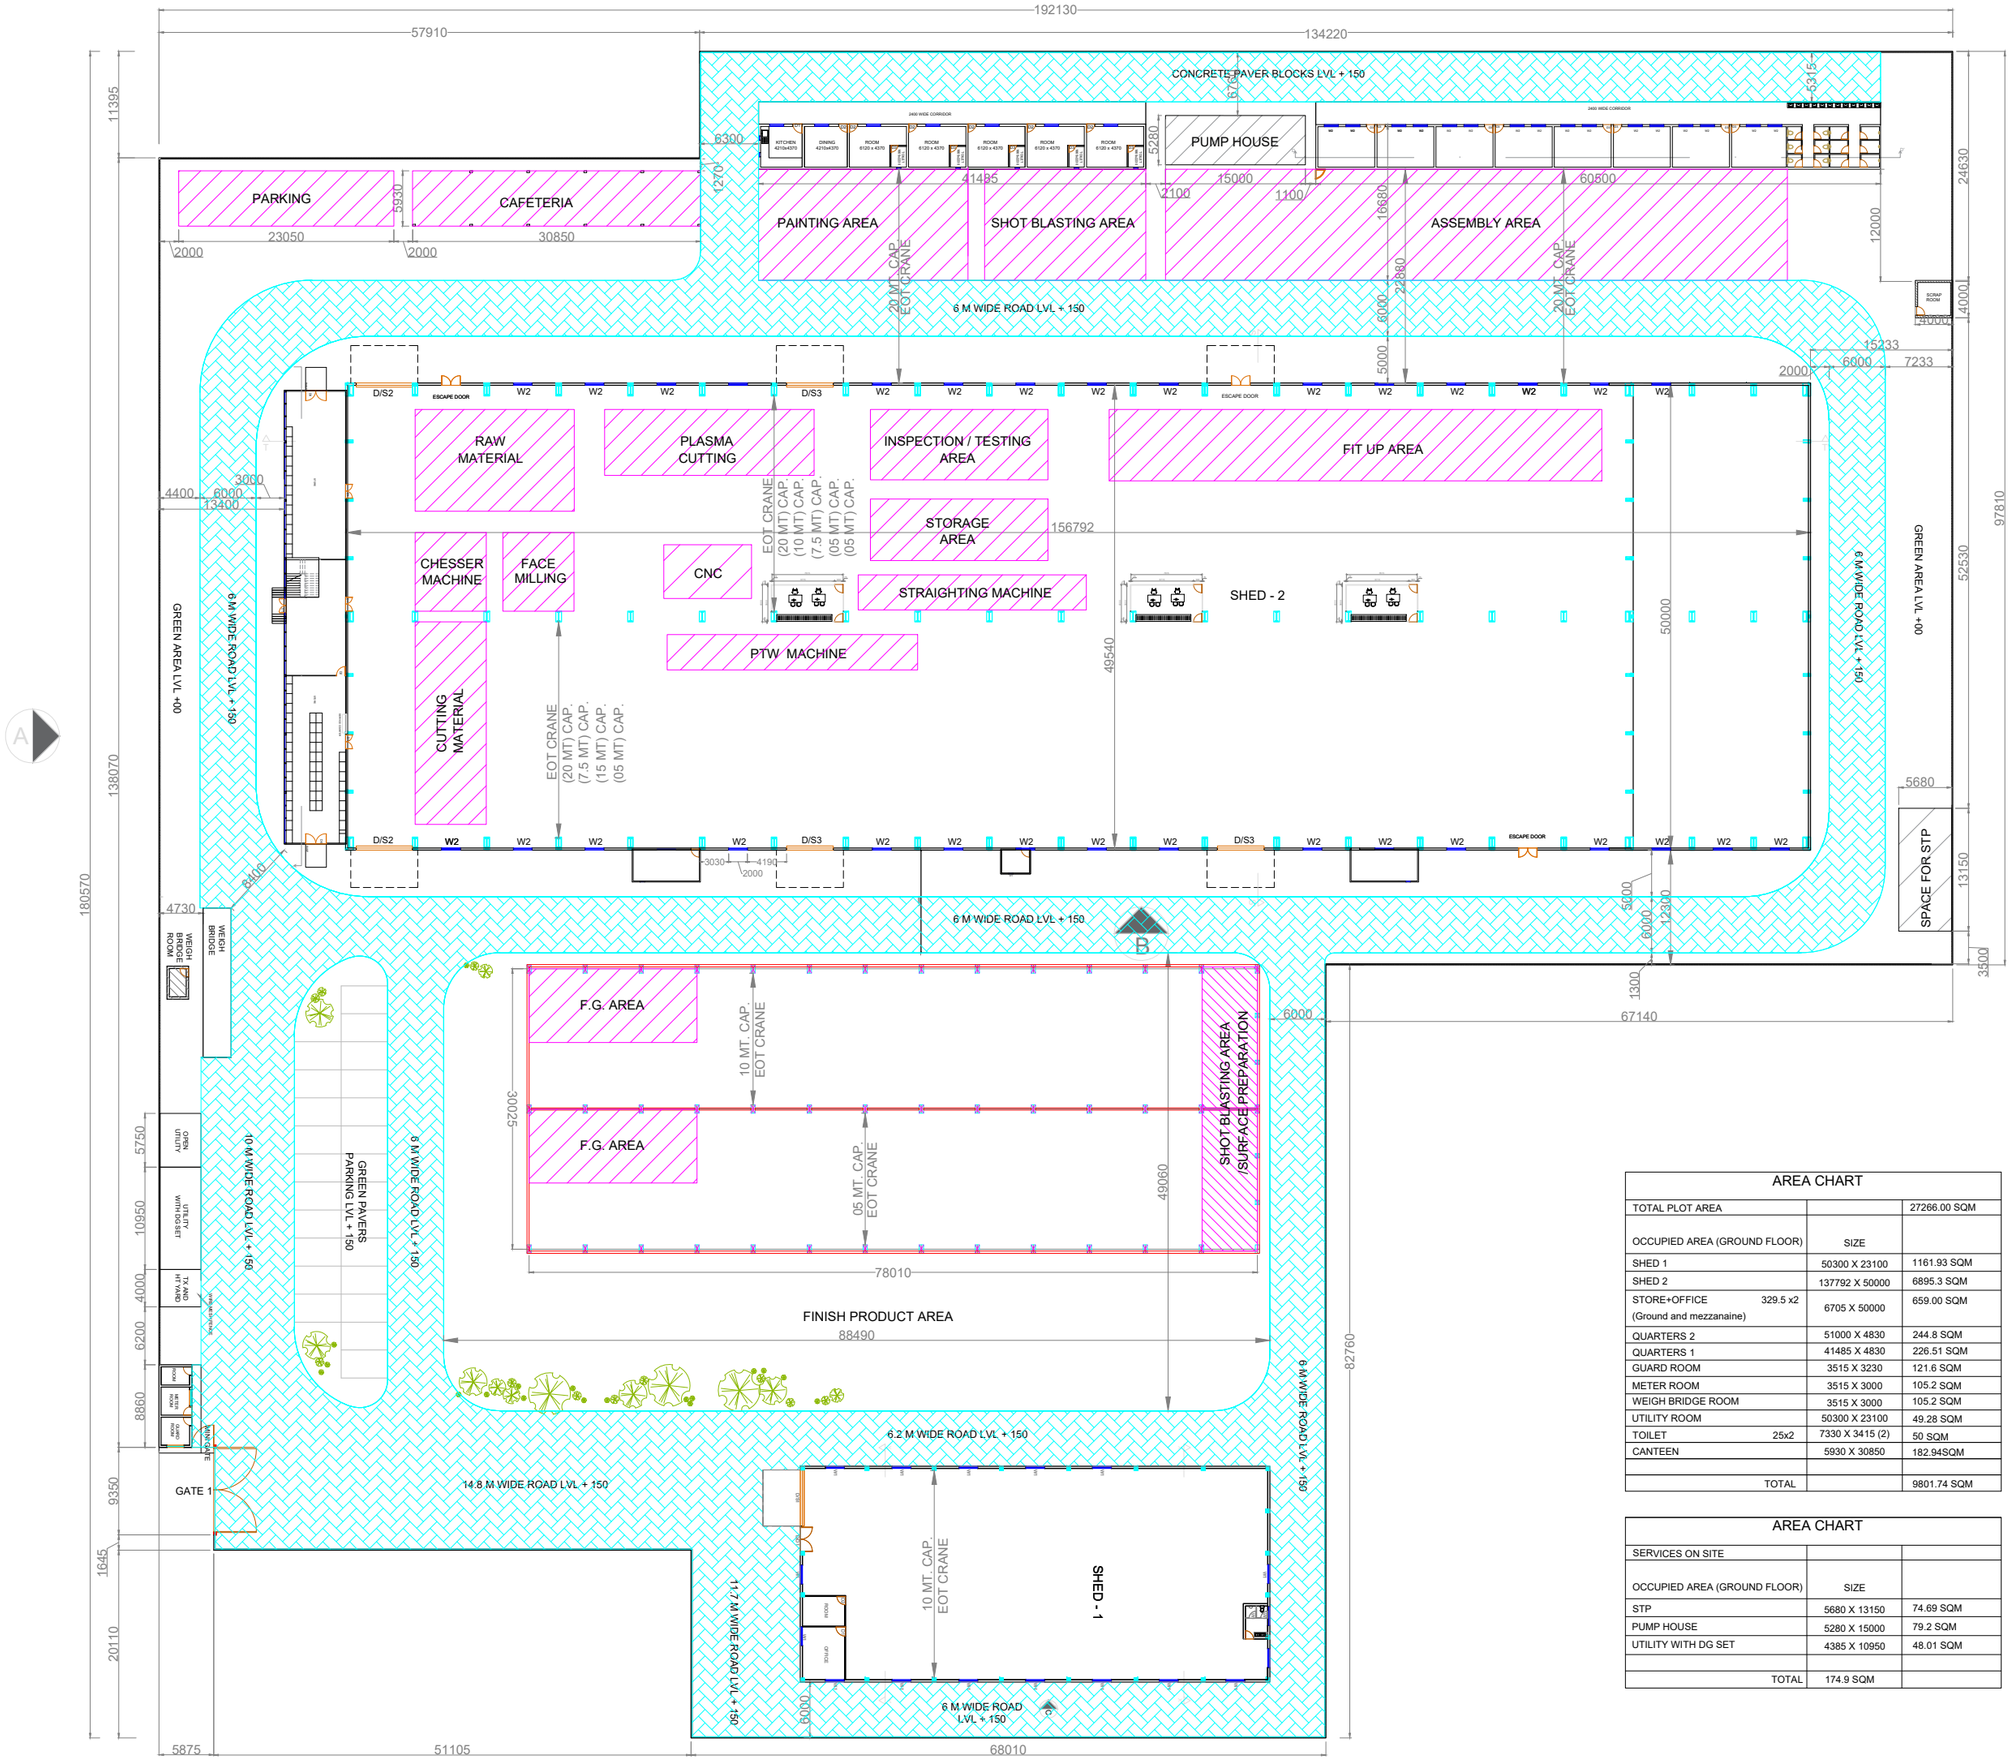


AREA CHART		
TOTAL PLOT AREA		27266.00 SQM
OCCUPIED AREA (GROUND FLOOR)	SIZE	
SHED 1	50300 X 23100	1161.93 SQM
SHED 2	137792 X 50000	6895.3 SQM
STORE+OFFICE 329.5 x2 (Ground and mezzanaine)	6705 X 50000	659.00 SQM
QUARTERS 2	51000 X 4830	244.8 SQM
QUARTERS 1	41485 X 4830	226.51 SQM
GUARD ROOM	3515 X 3230	121.6 SQM
METER ROOM	3515 X 3000	105.2 SQM
WEIGH BRIDGE ROOM	3515 X 3000	105.2 SQM
UTILITY ROOM	50300 X 23100	49.28 SQM
TOILET 25x2	7330 X 3415 (2)	50 SQM
CANTEEN	5930 X 30850	182.94SQM
TOTAL		9801.74 SQM

AREA CHART		
SERVICES ON SITE		
OCCUPIED AREA (GROUND FLOOR)	SIZE	
STP	5680 X 13150	74.69 SQM
PUMP HOUSE	5280 X 15000	79.2 SQM
UTILITY WITH DG SET	4385 X 10950	48.01 SQM
TOTAL		174.9 SQM

REWARI

NOTES :

1. ALL DIMENSIONS ARE IN MM AND TO BE READ ONLY AND NOT MEASURED.
2. ANY DISCRIPANCY IN THE CROSS CHECK DIMENSIONS ARE TO BE BROUGHT IN THE NOTICE OF THE ARCHITECTS BY THE CONTRACTOR/PROJECT MANAGERS IMMEDIATELY.
3. PROJECT MANAGERS/ CONTRACTORS TO VERIFY ALL SITE CONDITIONS AND ANY CONDITION DIFFERENT OR NOT IN COHERRENCE WITH THE DRAWINGS/DETAILS MUST BE IMMEDIATELY INFORMED TO THE ARCHITECTS.

PROJECT TITLE:

PEB PLANT, JATUSANA

ARCHITECT:-

AR. DEEPANJALI DABAS

Unit no. 16-17, Second Floor
Plaza Mall, MG road, Gurugram- 122001
TEL NO:- 9315187354
E-mail: ar.deepanjalidabas@gmail.com

DRAWN BY:- ANSHUL

CHECKED BY:- DEEPANJALI

DRAWING TITLE :

SITE PLAN

SCALE:

DATE: 14-08-2026

PURPOSE :
- ☐ APPROVAL
- ☐ INFORMATION
- ■ GFC
- ☐ AS-BUILT

NORTH

A

DRAWING: ARCHITECTURE

REVISION: 01